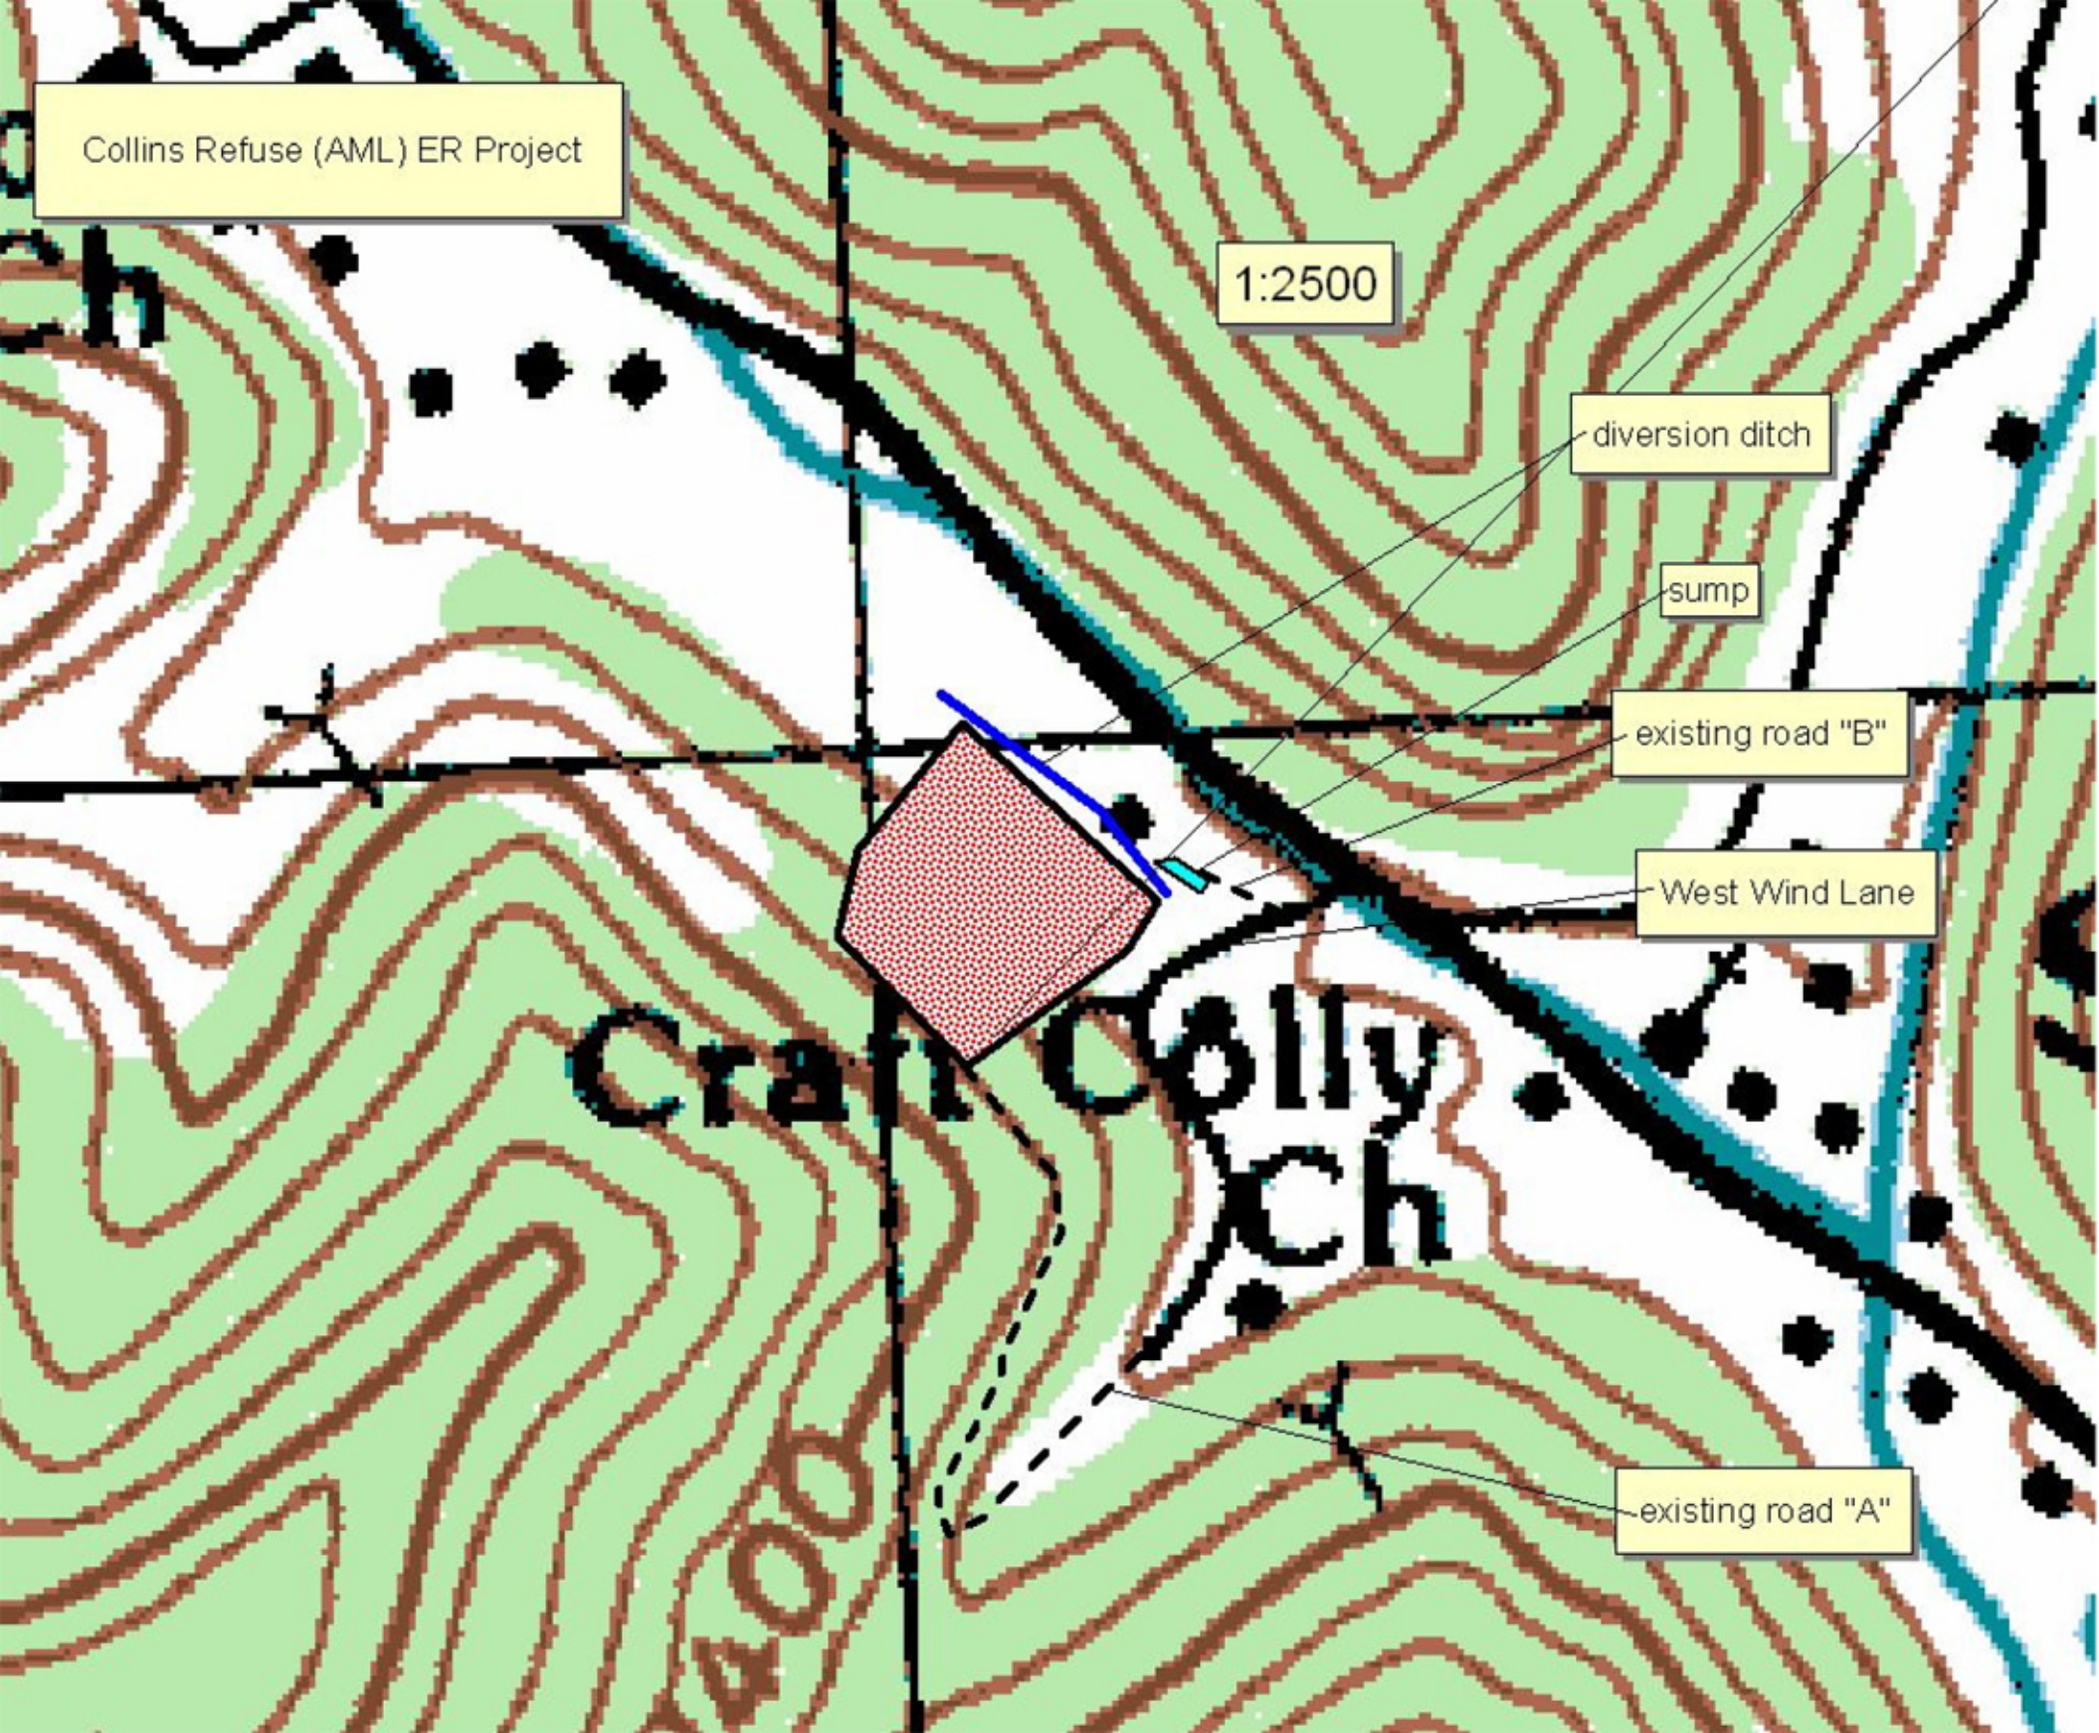
Collins Refuse (AML) ER Project
1:2500
diversion ditch
sump
existing road "B"
West Wind Lane
existing road "A"
Craft Colly
Ch